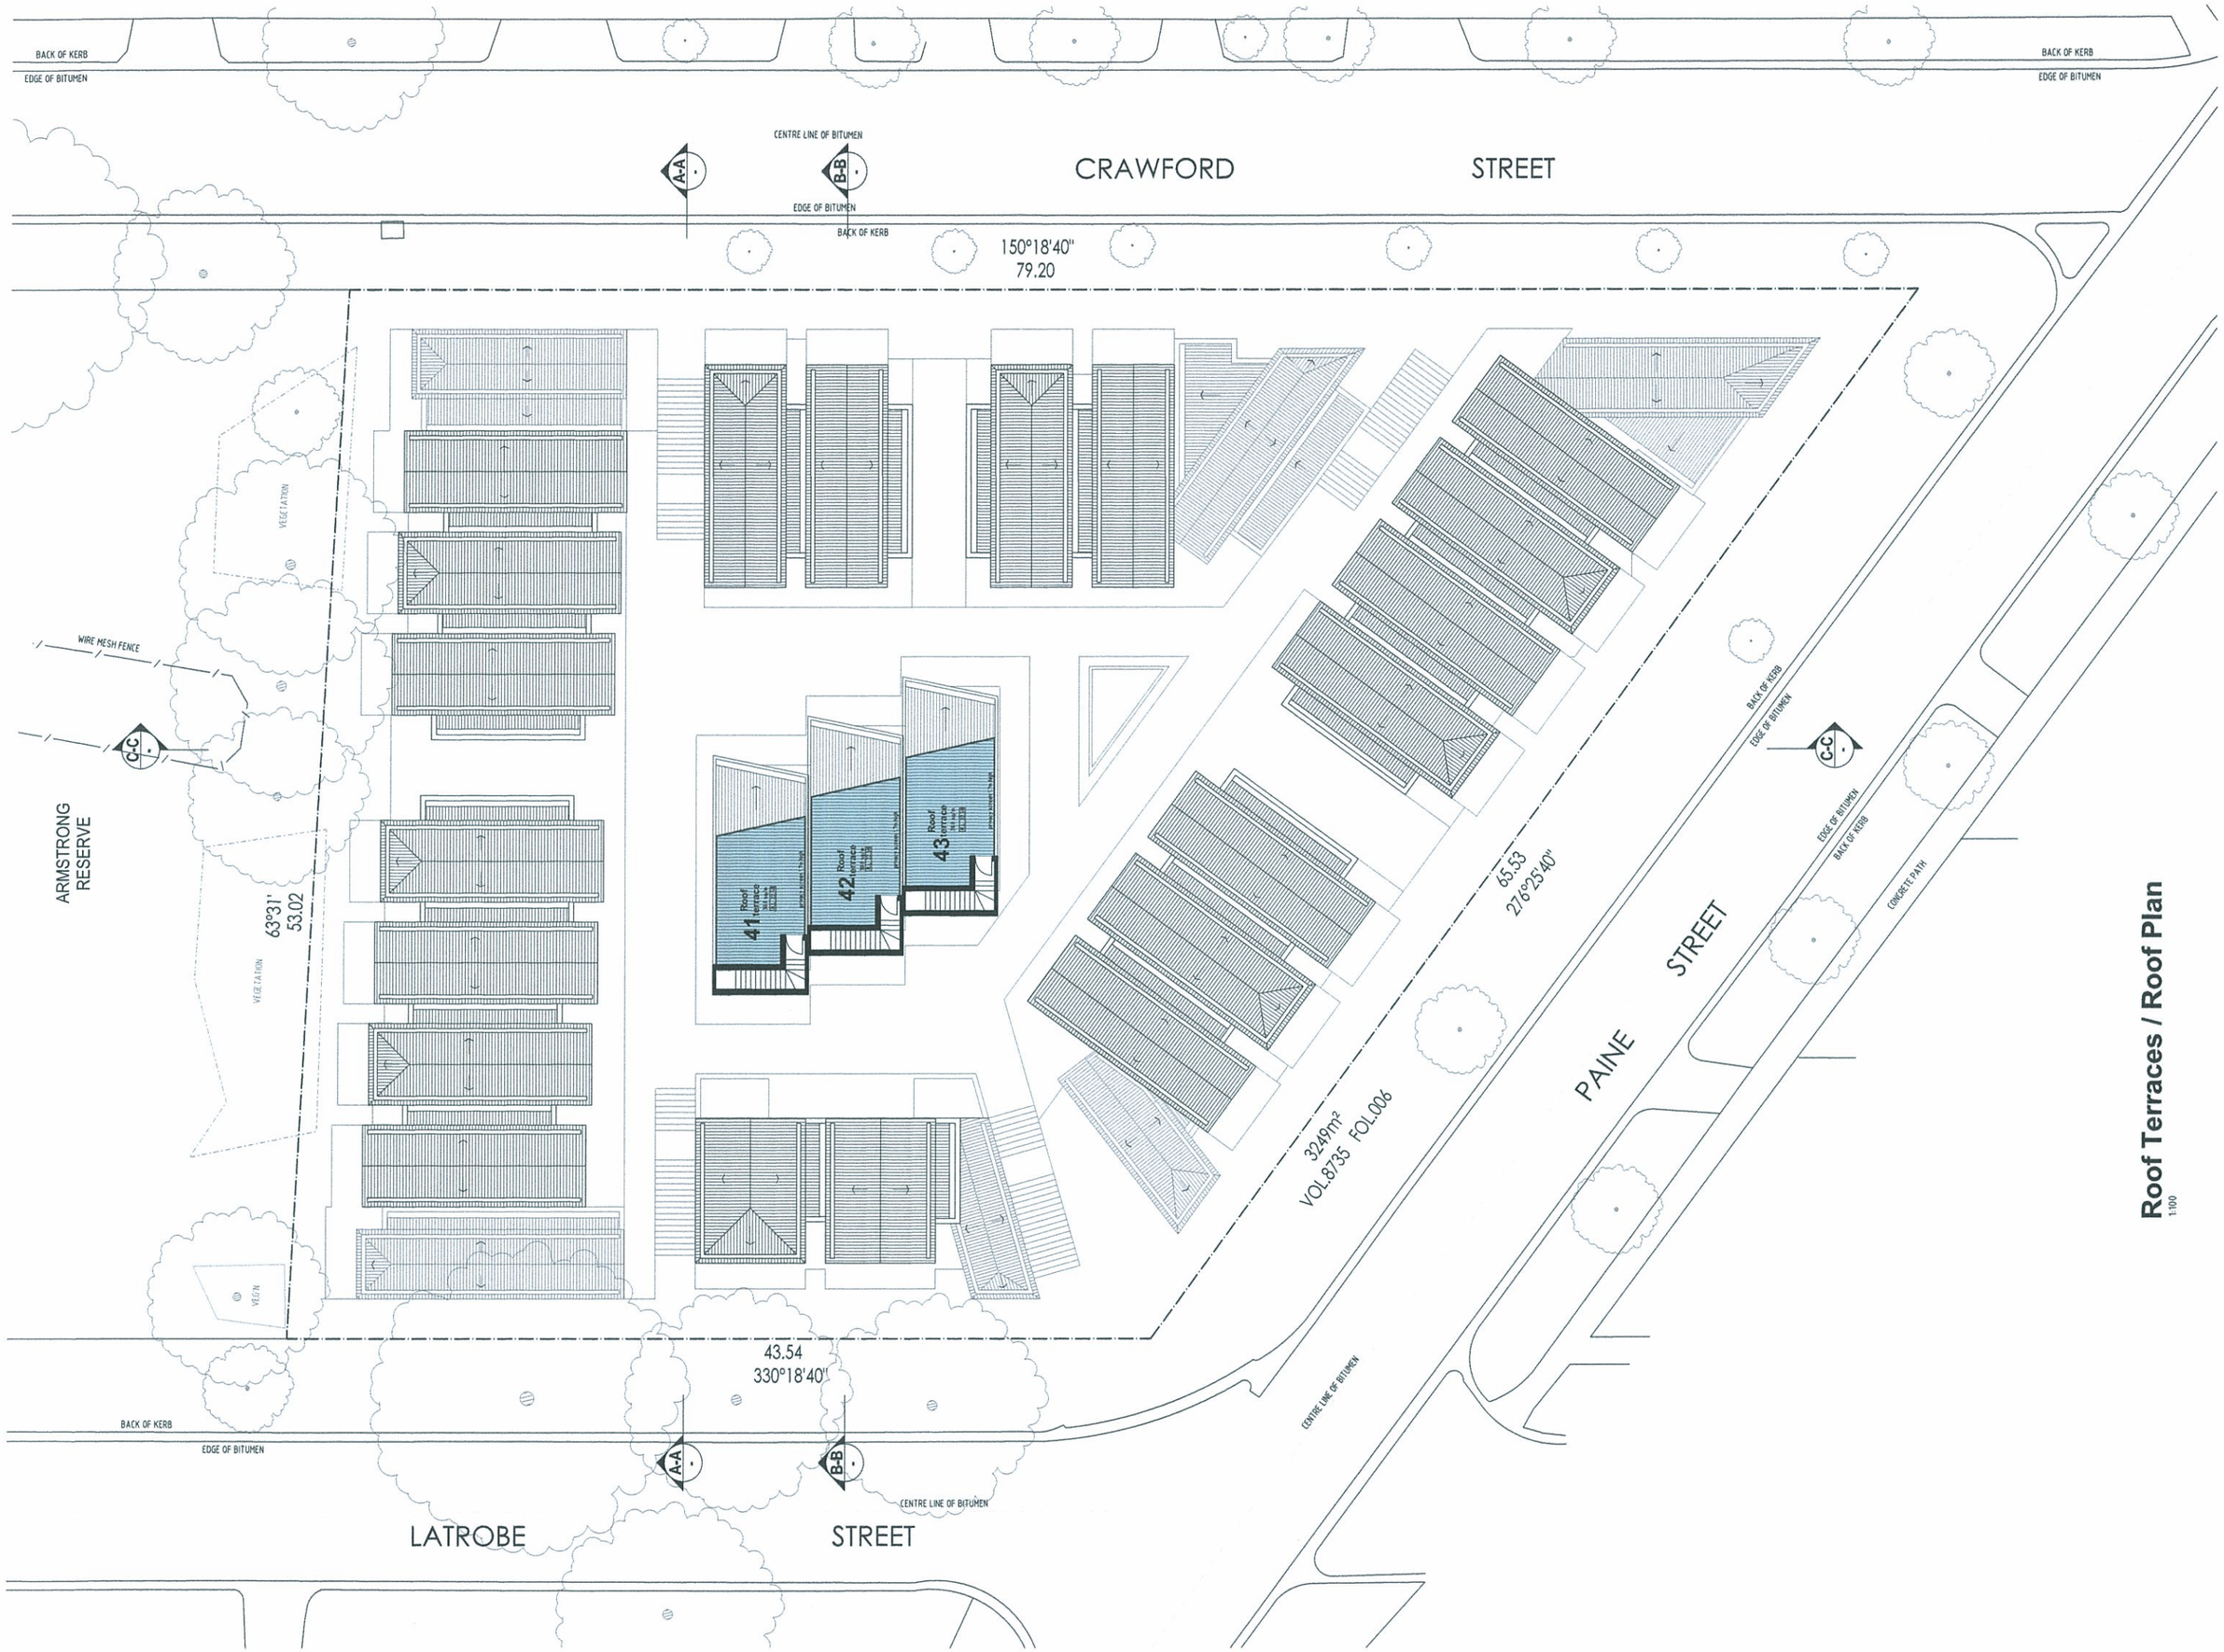

Roof Terraces / Roof Plan

1:100

KAVELLARIS URBAN DESIGN

PROJECT No: 11-0022

PROJECT: Proposed Roof Plan
6 & 8 Paine Street, Newport

CLIENT: Domain Hill Pty.Ltd

DATE: 20/12/2012 SHEET: ST

SCALE: 1:100@A0

REV: -

SHEET: TP06

REVISION FOR ISSUE: TP

DRAWING LEGEND
WD - WORKING DRAWINGS
TD - TENDER DRAWINGS NOT FOR CONSTRUCTION
TP - TOWN PLANNING
SK - SCHEMATIC DESIGN
DD - DESIGN DEVELOPMENT

The drawing is copyright and confidential and cannot form any trade secret or be permitted under the copyright. It is not to be produced to any person without prior permission of Kavellaris Urban Design. Any person using the drawing or information contained in the drawing or copy thereof shall be liable for the payment of damages upon demand for a breach of copyright. The drawing and all related documents remain the property of Kavellaris Urban Design and must be returned on demand. Any alterations made to the drawing or any part thereof must be notified on site plan to Commencement of any work. In the event that there are any discrepancies between the drawing and the site, it is the responsibility of the contractor to notify the Architect prior to commencement of work.

REVISION:	ISSUE:	CHECKED:	DATE:	CAD FILE:
-	-	-	-	-
-	-	-	-	-
-	-	-	-	-
-	-	-	-	-
-	-	-	-	-
-	-	-	-	-
-	-	-	-	-